



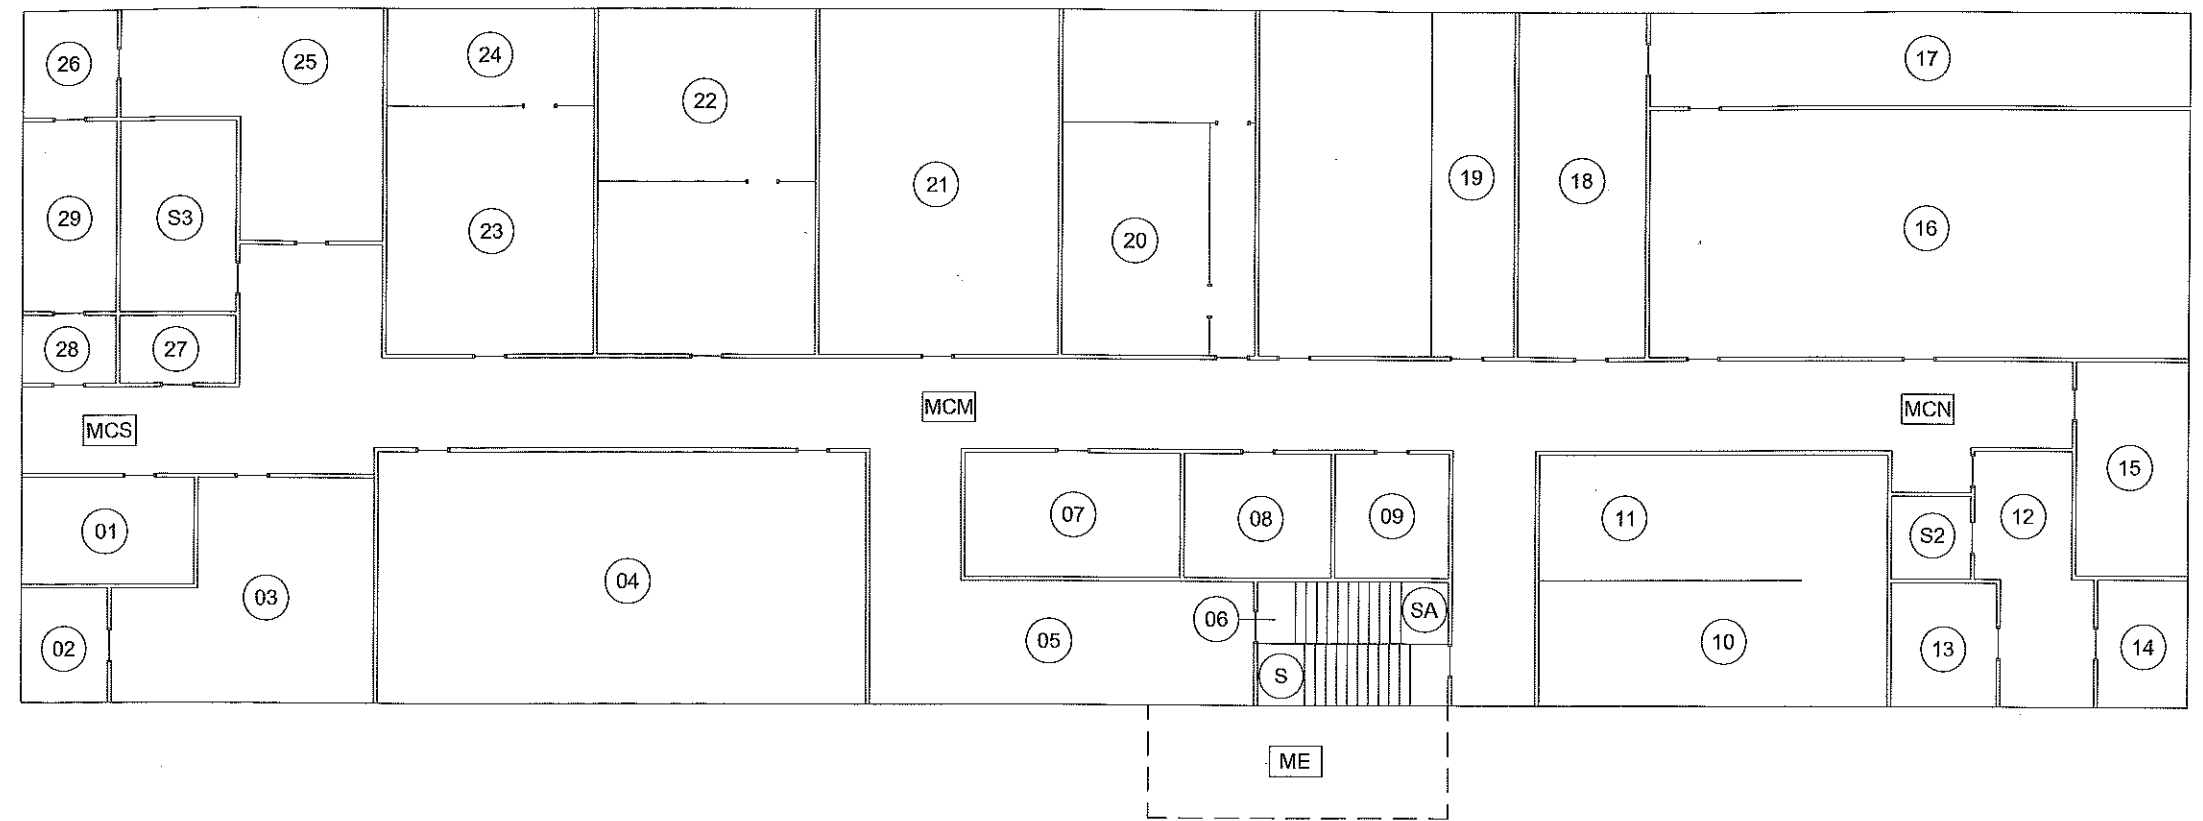

FLOOR PLAN OF UPPER LEVEL
SCALE: NTS

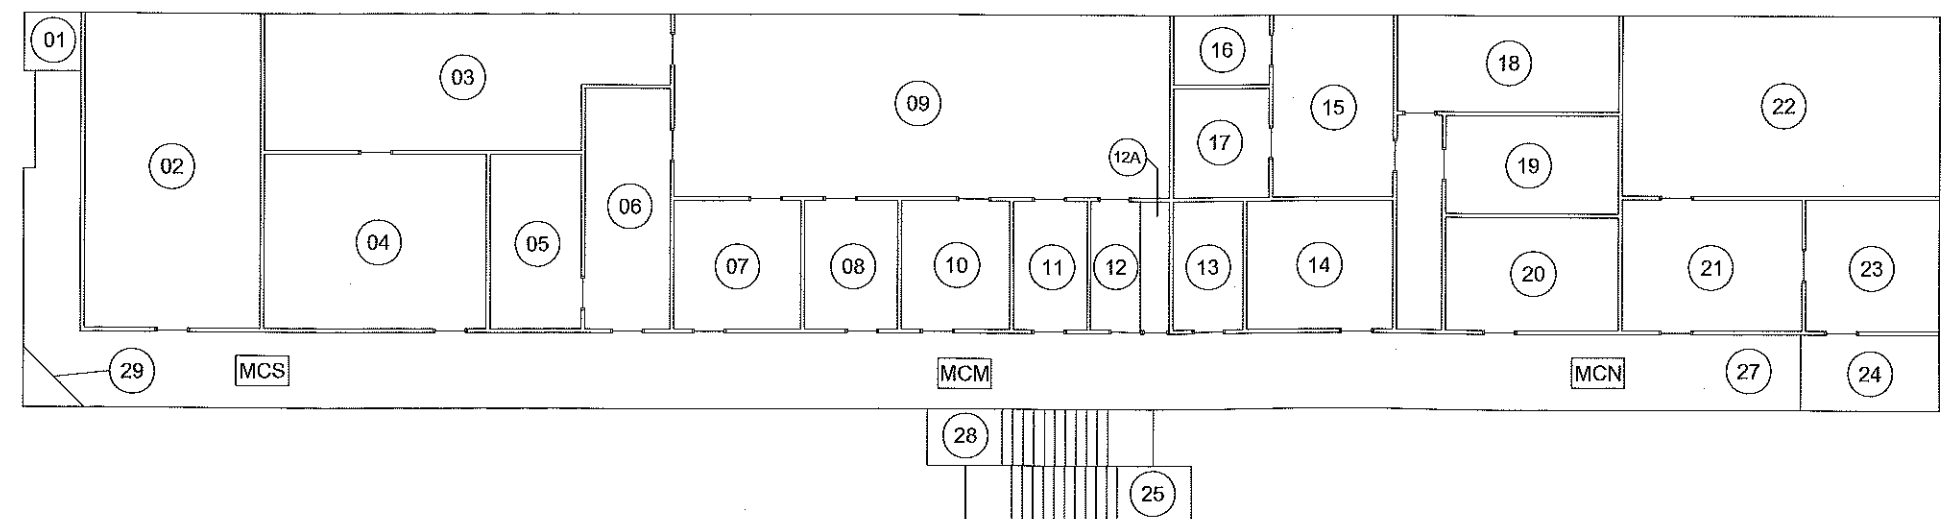

FLOOR PLAN OF LOWER LEVEL
SCALE: NTS