


PADDOCK - floor plan Level 0 - sub-basement

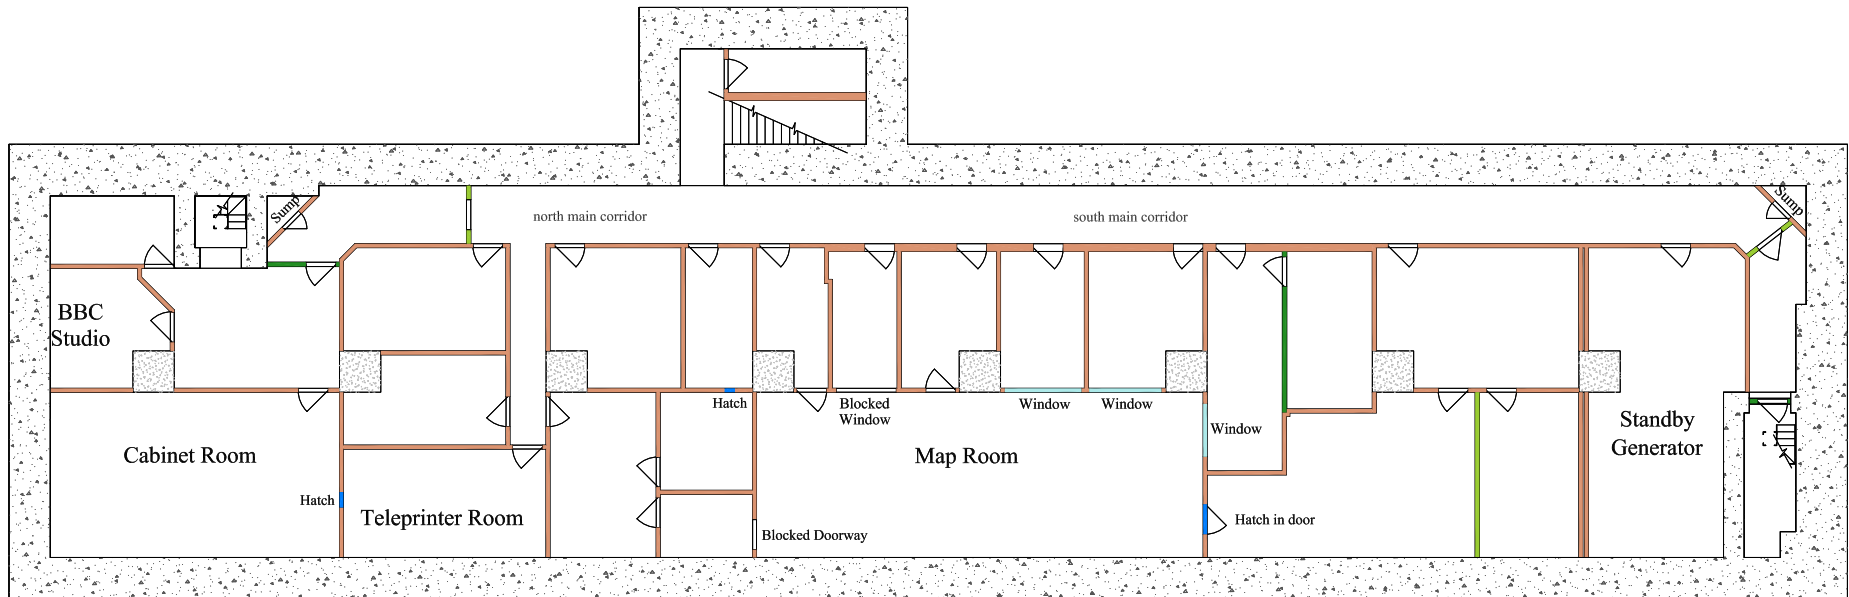

brown - brick walls

dark green - wooden partitions

light green - partitions removed