PADDOCK - floor plan Level 1 - basement

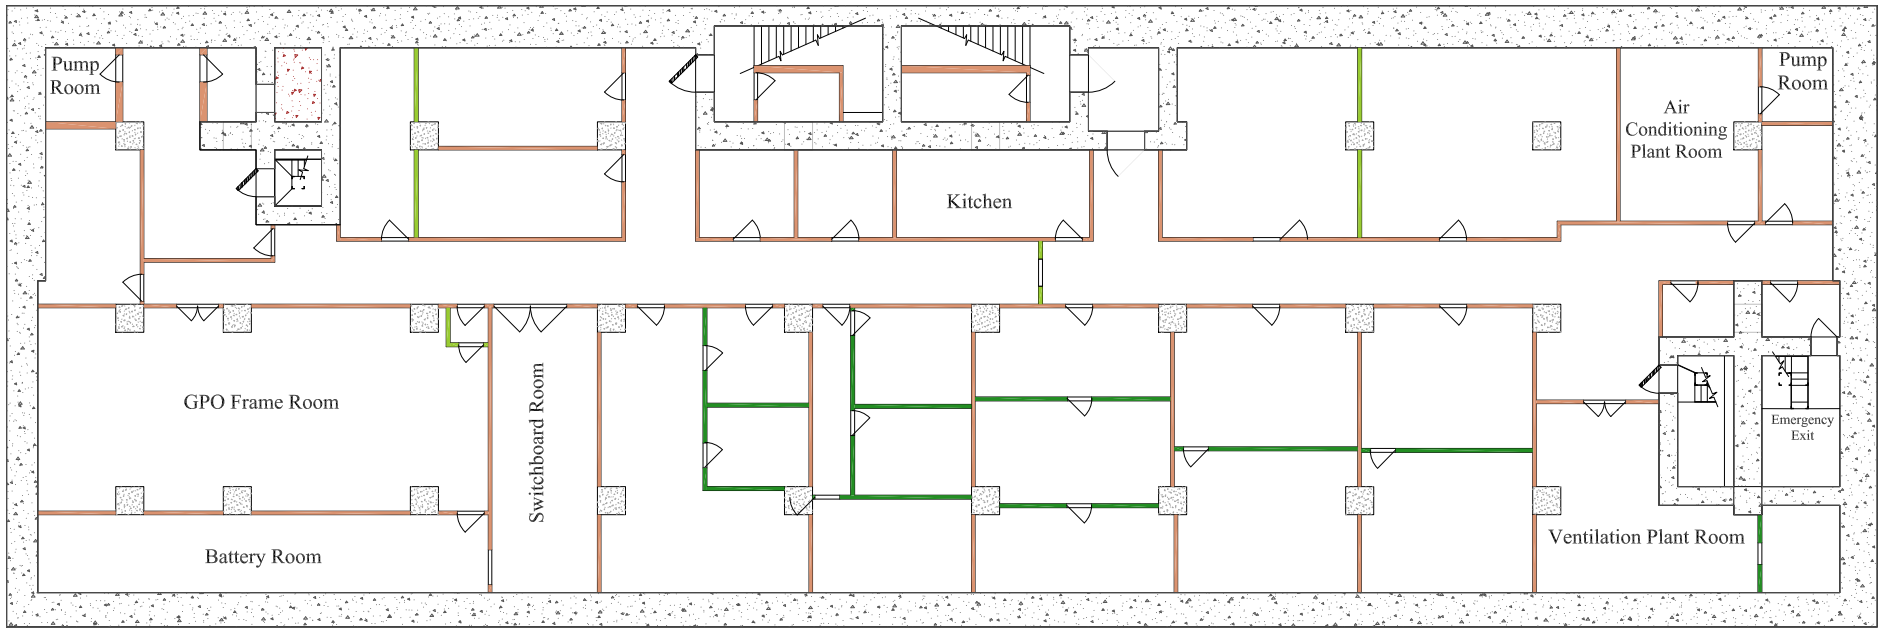

brown - brick walls

dark green - wooden partitions

light green - partitions removed