


PADDOCK Standby Cabinet War Room Dollis Hill

BROOK ROAD

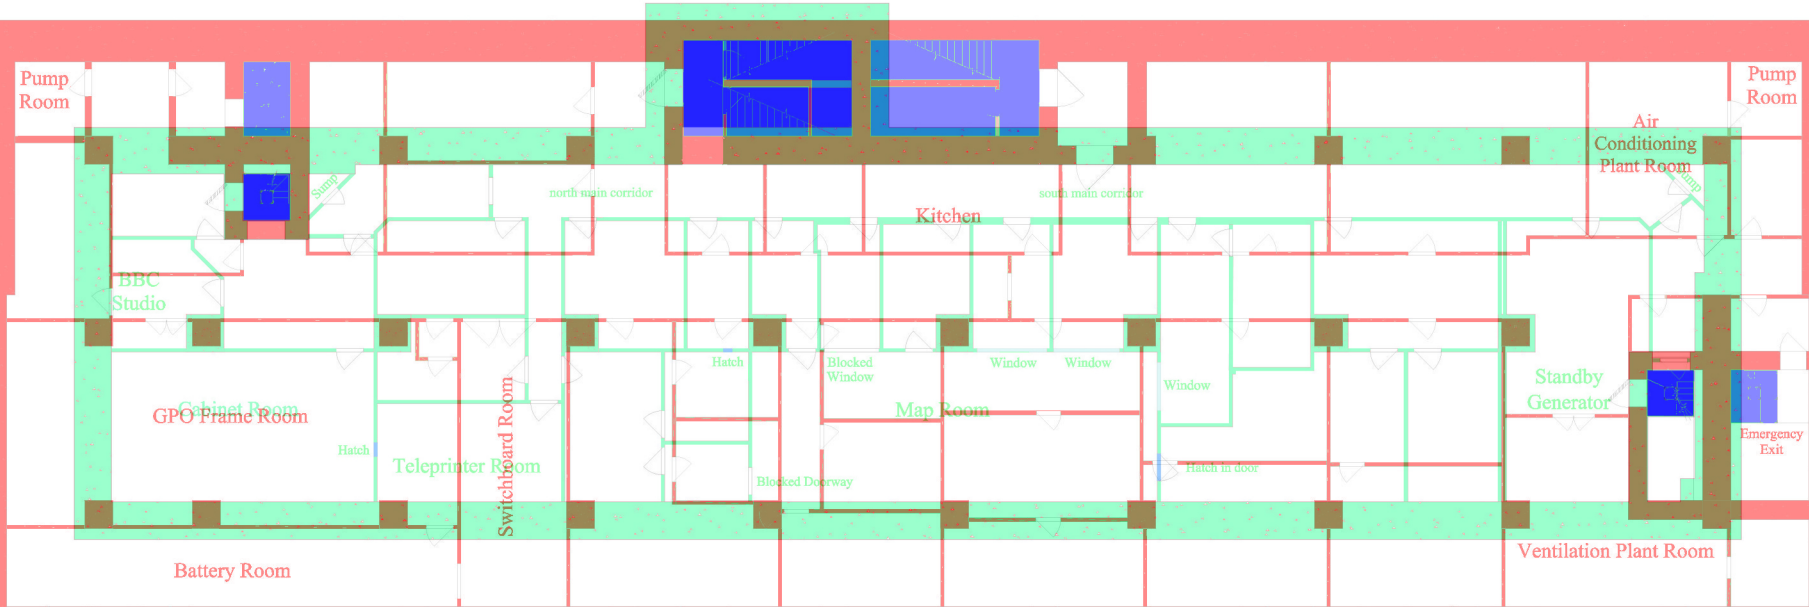

Plans: Hugh Ainsley

Colouring and
superimposition: Roger J Morgan

BASEMENT RED

SUB BASEMENT GREEN

STAIRS BLUE